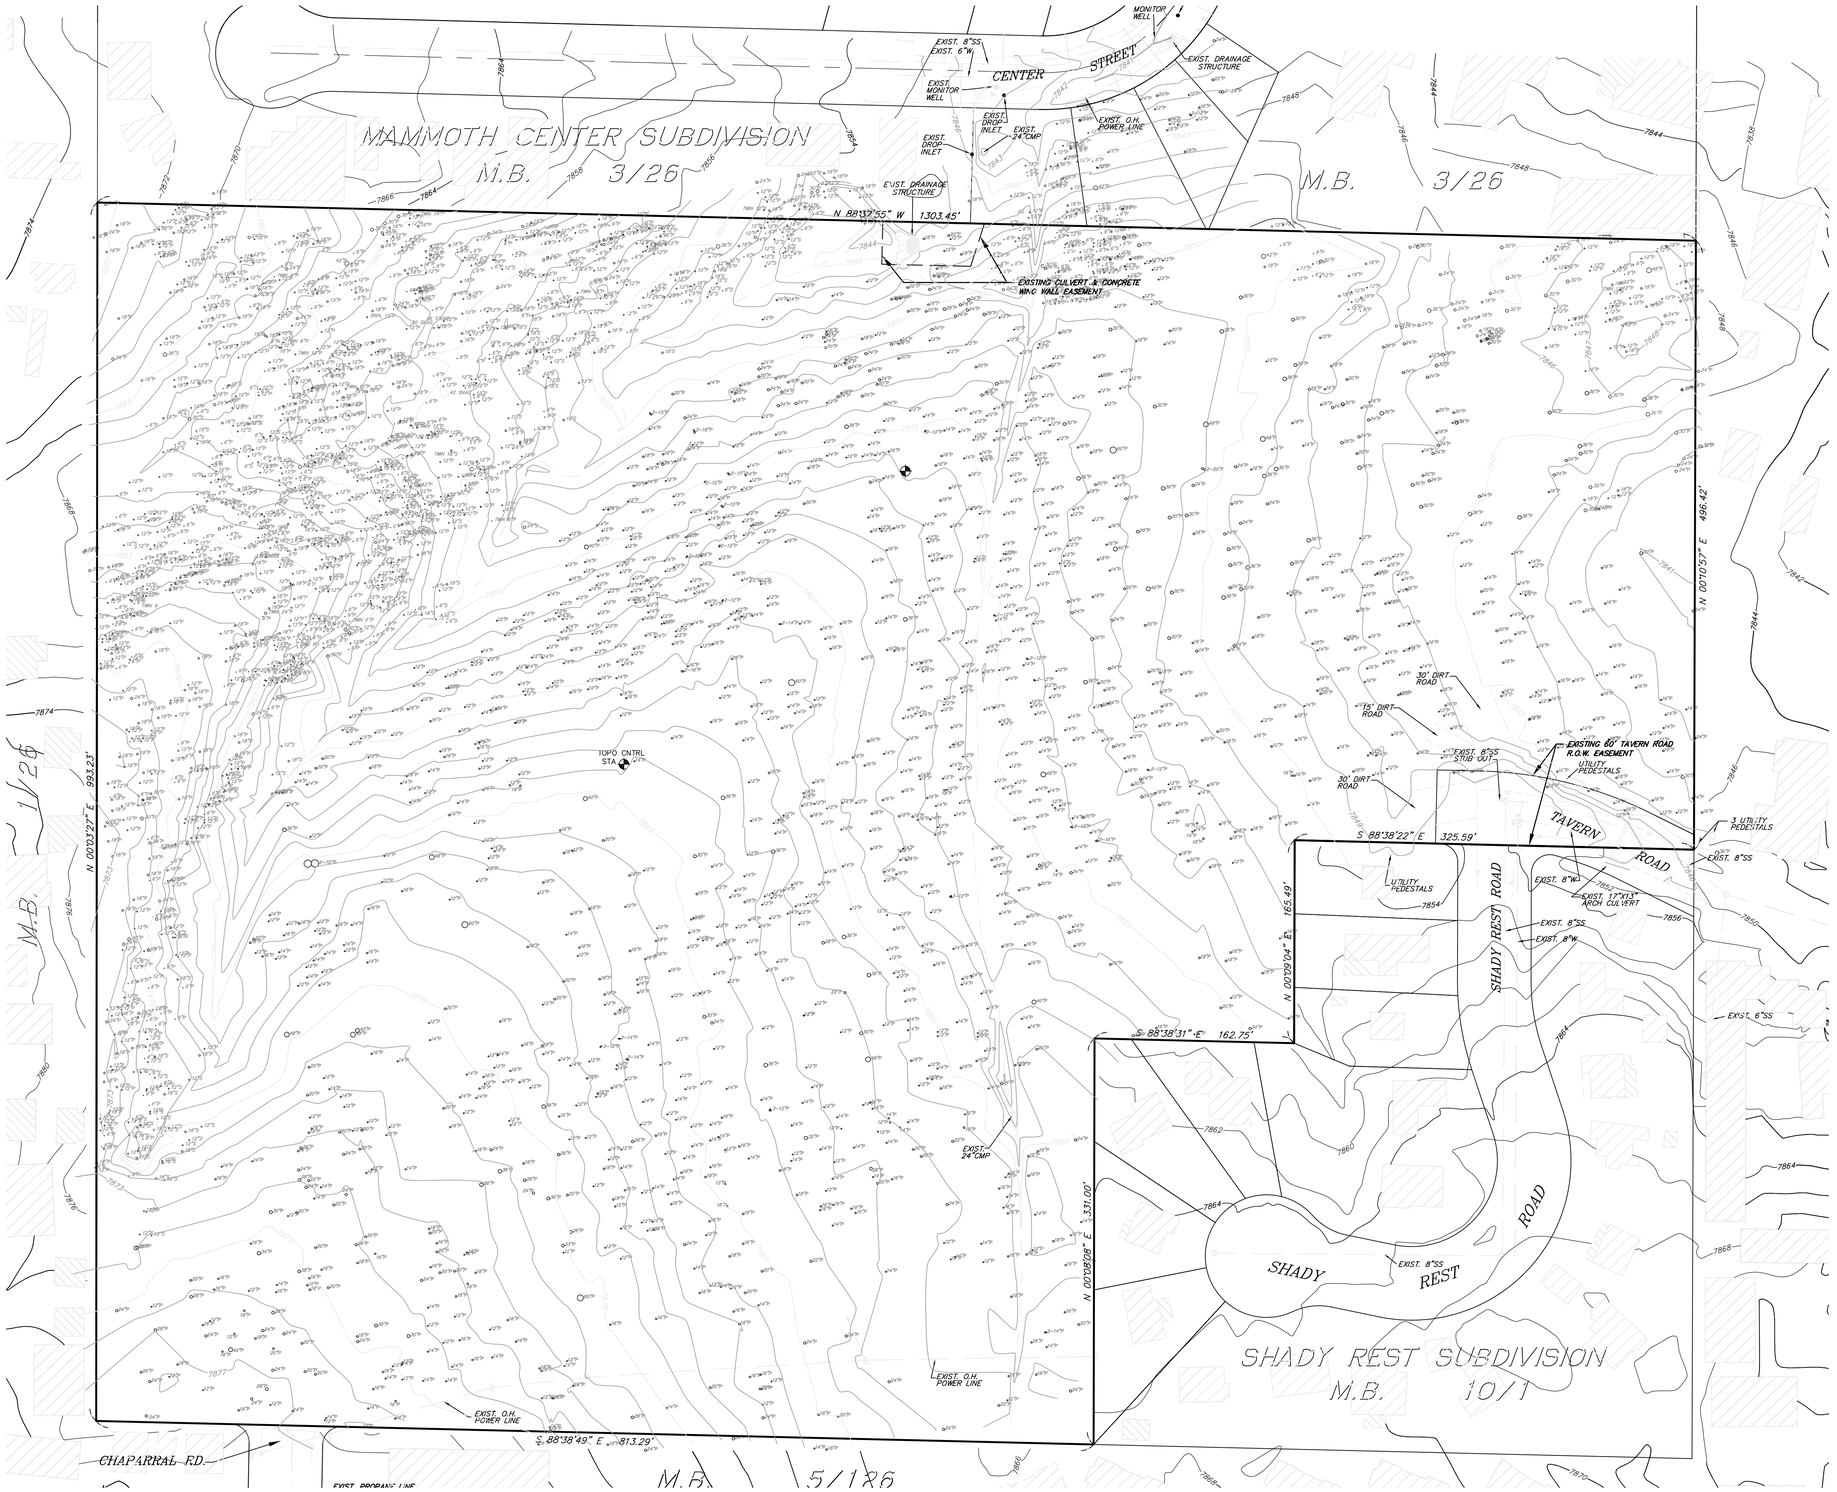

LEGEND

- PROPERTY LINE
- EXIST. EDGE OF PAVEMENT
- EXIST. FLOWLINE
- EXIST. TREE TYPE & SIZE
- **PER FIELD SURVEY 1991 & 2003 INTERVAL=1'** EXISTING GROUND CONTOUR & ELEV.
- 7864 **PER AERIAL SURVEY INTERVAL=2'** EXISTING GROUND CONTOUR & ELEV.
- EXISIT. POWER POLE W/GUY WIRE
- EXIST. SEWER MANHOLE
- EXIST. FIRE HYDRANT
- EXIST. WATER VALVE
- EXISTING BUILDINGS **PER AERIAL SURVEY**

NOTE:

BOUNDARY INFORMATION COMPILED FROM RECORD DATA, GAPS AND OVERLAPS WITH ADJOINING SUBDIVISIONS ARE KNOWN TO EXIST ON EAST AND NORTH LINES.

1' CONTOUR INTERVAL TOPOGRAPHY & TREE LOCATIONS PER 1991 & 2003 FIELD SURVEY.

2' CONTOUR INTERVAL TOPOGRAPHY & BUILDING LOCATIONS PER OLDER AERIAL SURVEY.

NEW WETLAND BOUNDARY PER JULY 2003 REPORT BY SWCA ENVIRONMENTAL CONSULTANTS.

EASEMENTS PLOTTED FROM TITLE REPORT NO. 119687, INYO MONO TITLE CO., DATED MAY 2, 2003.

GRAPHIC SCALE

50 0 25 50 100 200

(IN FEET)

1 inch = 50 ft.

REVISED BASE MAP
SHADY REST AFFORDABLE HOUSING
PREPARED FOR: SHADY REST PARTNERS

triad/holmes assoc.
civil engineering
land surveying

post office box 1570
437 old mammoth road
MAMMOTH LAKES, ca 93546
phone (760) 934-7588
fax (760) 934-5019
e-mail thla@thlainc.com

214 west line st. suite a
BISHOP, ca 93514
phone (760) 873-4373
fax (760) 873-8224
e-mail bishop@thlainc.com

777 woodside rd. suite a
REDWOOD CITY, ca 94061
phone (650) 366-0288
fax (650) 366-0289
e-mail sf@thlainc.com

513 lincoln avenue, suite c
NAPA, ca 94558
phone (707) 251-9108
fax (707) 251-9108
e-mail napa@thlainc.com

555 chorro st. suite a
SAN LUIS OBISPO, ca 93405
phone (805) 544-8868
fax (805) 544-8932
e-mail slo@thlainc.com

217 west central avenue, suite f
LOMPOC, ca 93436
phone (805) 742-0032
fax (805) 742-0033
e-mail lompoc@thlainc.com

1061 serpentine lane, suite f
PLEASANTON, ca 94566
phone (925) 485-1080
fax (925) 485-1083
e-mail pleasanton@thlainc.com

Copyright (C) 2003 by Triad/Holmes Associates

All Rights Reserved. This Document is Intended Only for Use on This Project and Shall Not be Reused. Any Reproduction of this Document or Portions of this Document, Without the Expressed Written Consent of Triad/Holmes, is Prohibited.

REVISIONS	BY

DATE 8/20/2003
SCALE 1"=50'
DRAWN DL\OFG
JOB NO. 669.5
DWG 669-5 BASE
SHEET 1 OF 1 SHEETS